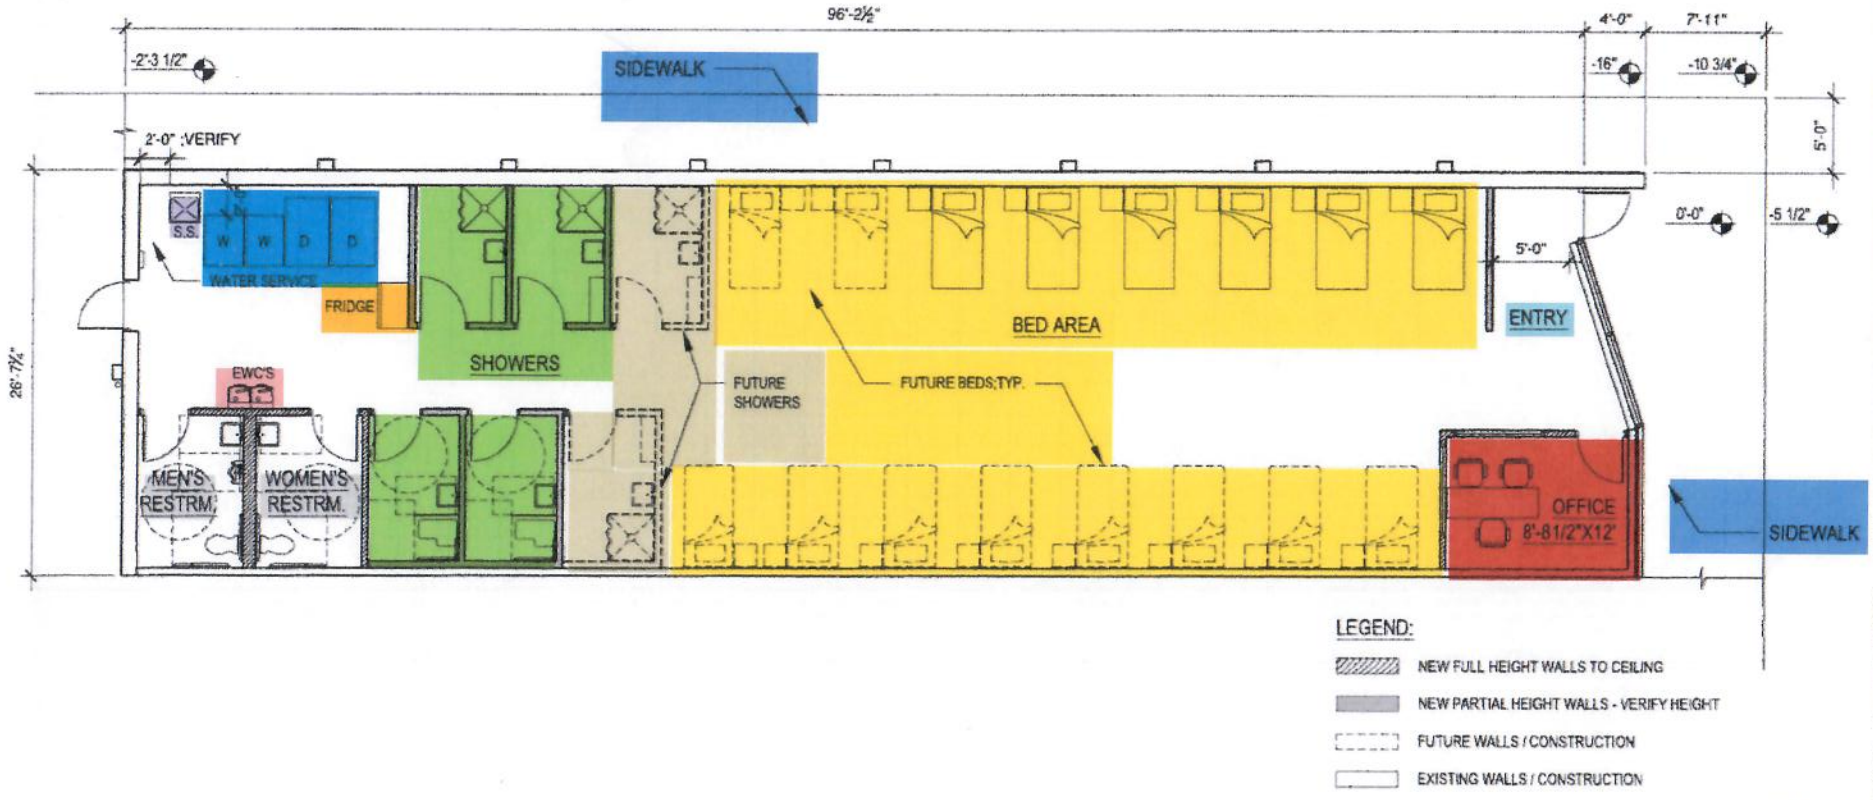

PRELIMINARY
NOT FOR CONSTRUCTION
FOR REVIEW ONLY
08/02/17

LEGEND:

- NEW FULL HEIGHT WALLS TO CEILING
- NEW PARTIAL HEIGHT WALLS - VERIFY HEIGHT
- FUTURE WALLS / CONSTRUCTION
- EXISTING WALLS / CONSTRUCTION

NORTH REF.

1 PROPOSED FLOOR PLAN
SCALE: 1/8" = 1'-0"
±2,627 S.F

BROST
ARCHITECTS & PLANNERS LTD

NOTICE: COPYRIGHT

FREEDOM FOUNDATION
609 CENTER POINT RD NE
CEDAR RAPIDS, IA 52402

CONSULTANT

03/24/17
1720
PROPOSED FLOOR PLAN
A101